

AAT FICT Traffic Plan

Version 28 (not to scale)

SITE SPEED LIMITS
Site Speed Limit

Sheds/Awning



LEGEND

- Pedestrian walkway
- Pedestrian crossing
- Traffic directional arrows
- Recommended Safety Phone Zones


Emergency Assembly Points

- Sub Station
- Light Tower
- Vessel Working Exclusion Zone / Security Escort Only
- Stevedore Traffic Flow
 - Berth 1
 - Berth 2
 - Berth 3
- Stop Sign
- Give Way Sign

TRAFFIC FLOW Saturday 17-10-2026 Midn

PORT DRIVE

AAT TRUCK MARSHALLING LANES

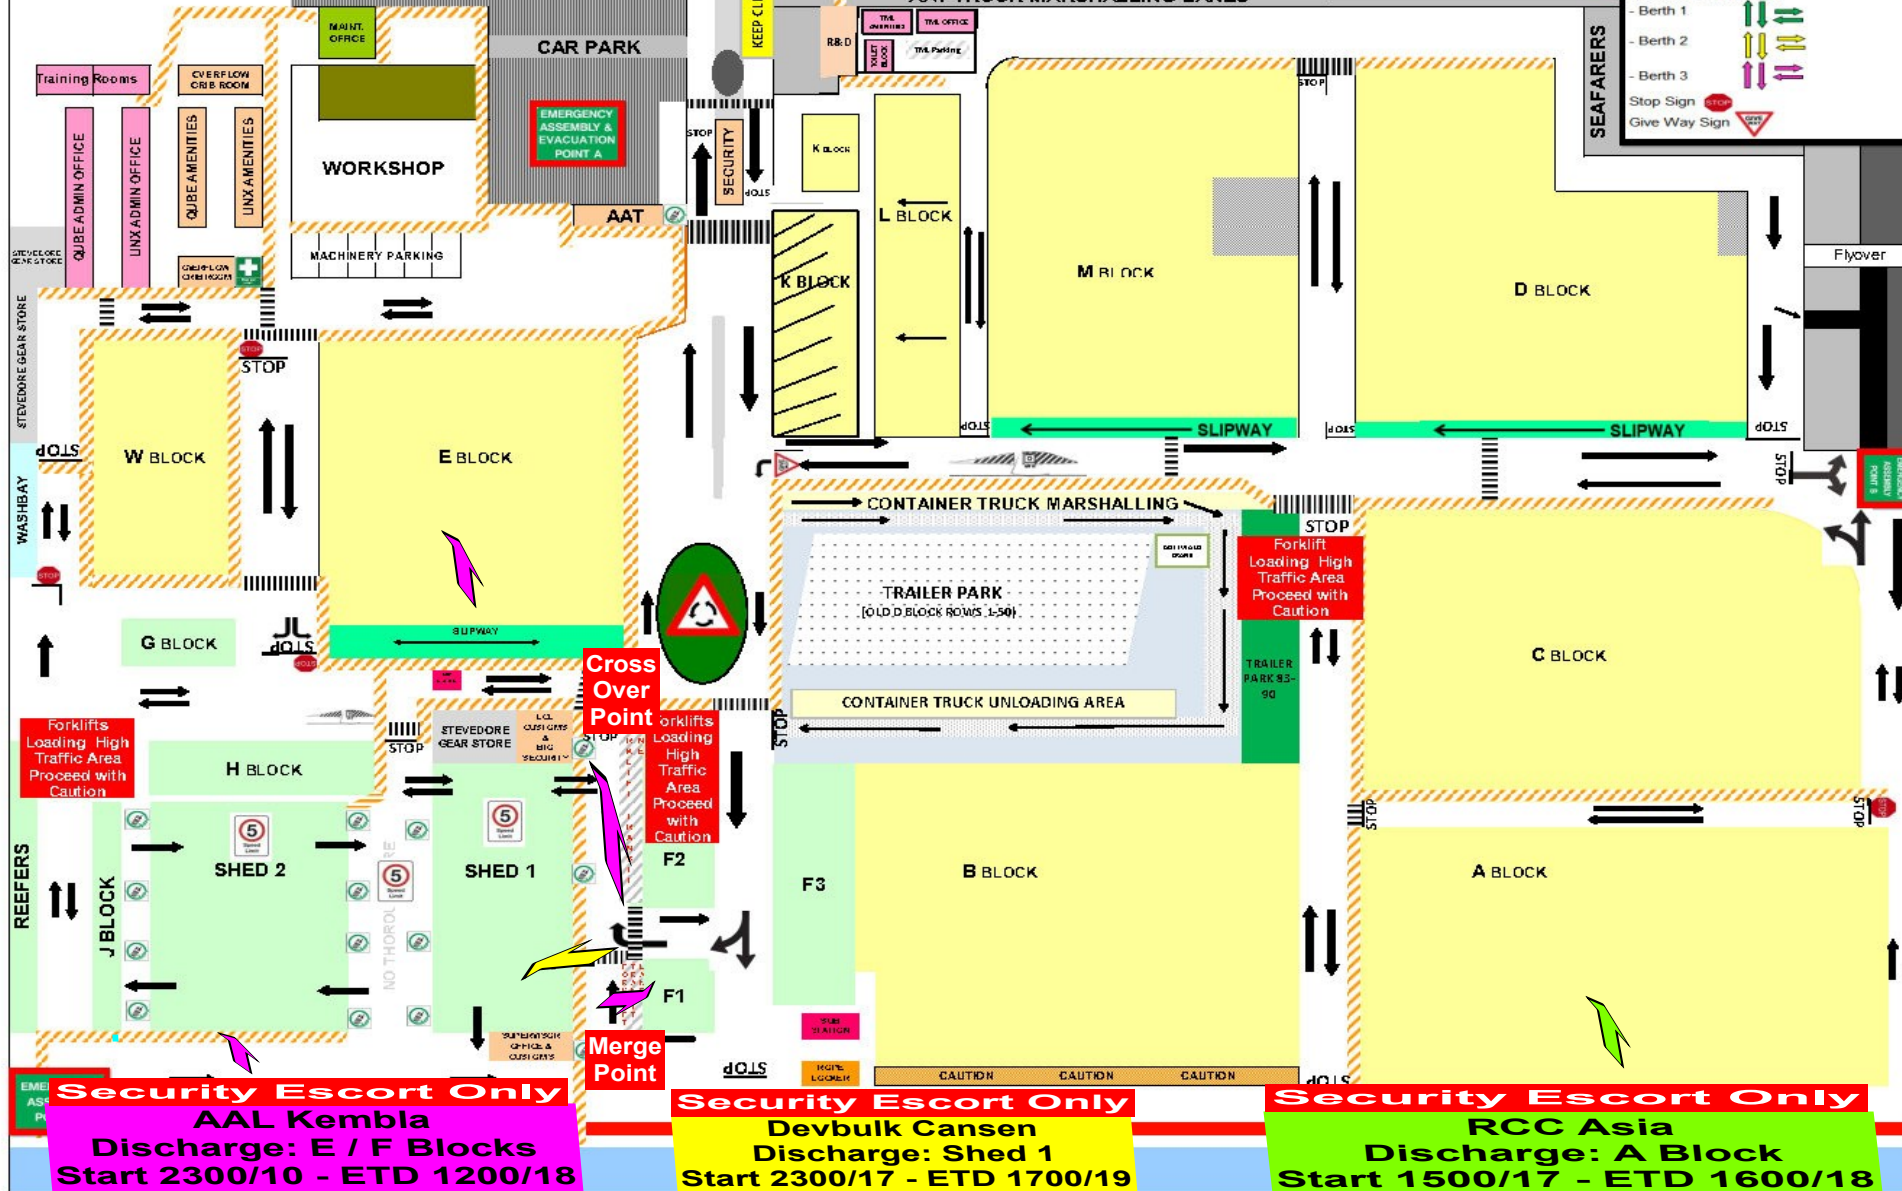

Traffic flow can change on a daily basis based on operational requirements.