AAT FICT Traffic Plan

Version 28 (not to scale)

SITE SPEED LIMITS
Site Speed Limit 20
Sheds/Awning 5

TRAFFIC FLOW Friday 30-10- 2026 Midn

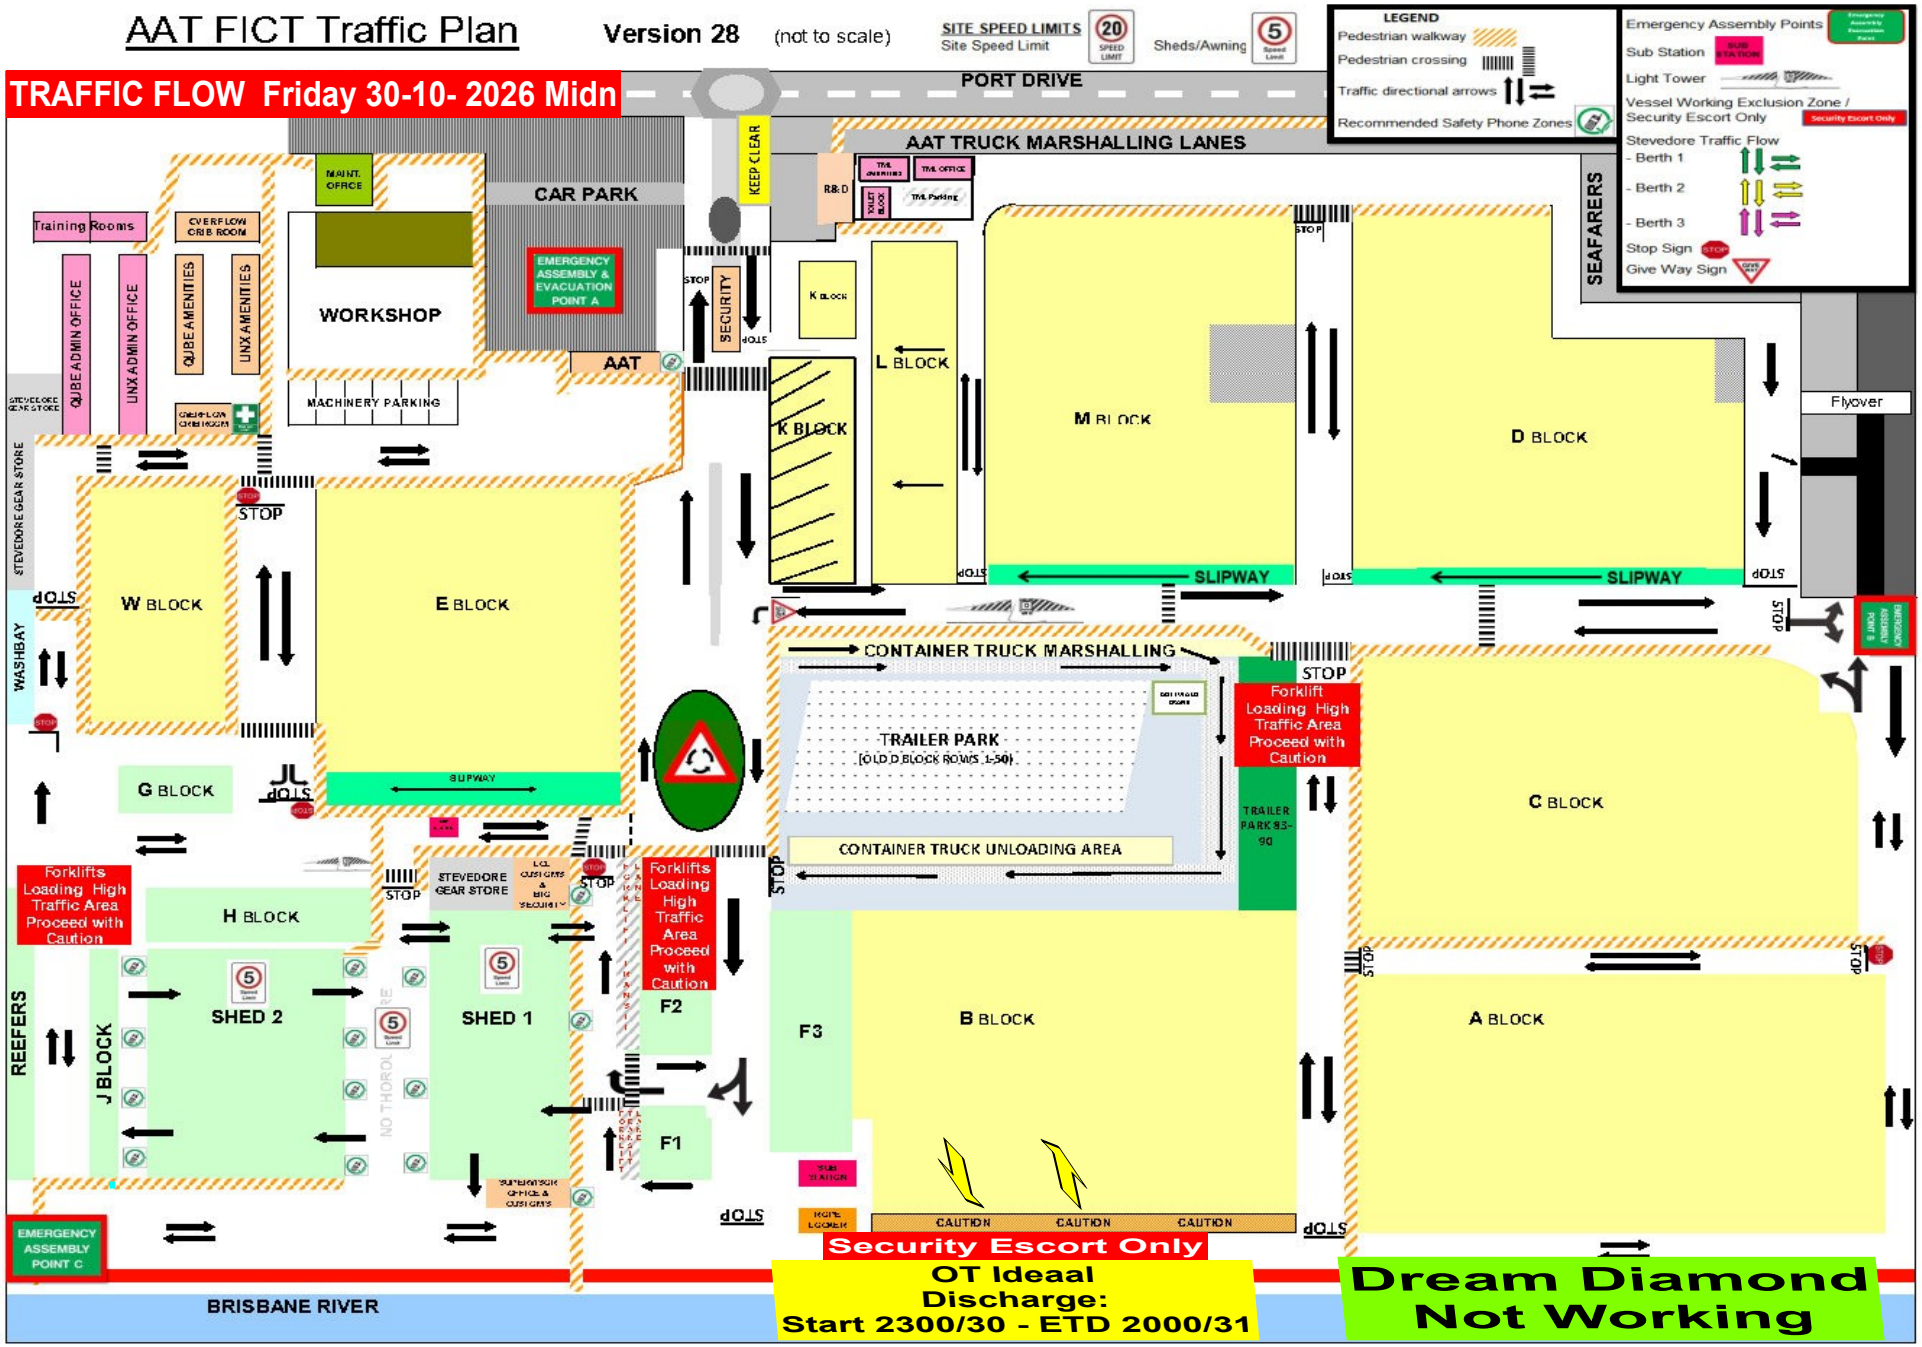

Traffic flow can change on a daily basis based on operational requirements.